1. 图纸以比例显示图纸，一切以标注尺寸为准
1. To Be Not Scale Drawings,Use Figured Dimensions Only
2. 木图纸须进行按版本发，否则一律无效
2. This drawing is valid only if with corresponding edition stamp

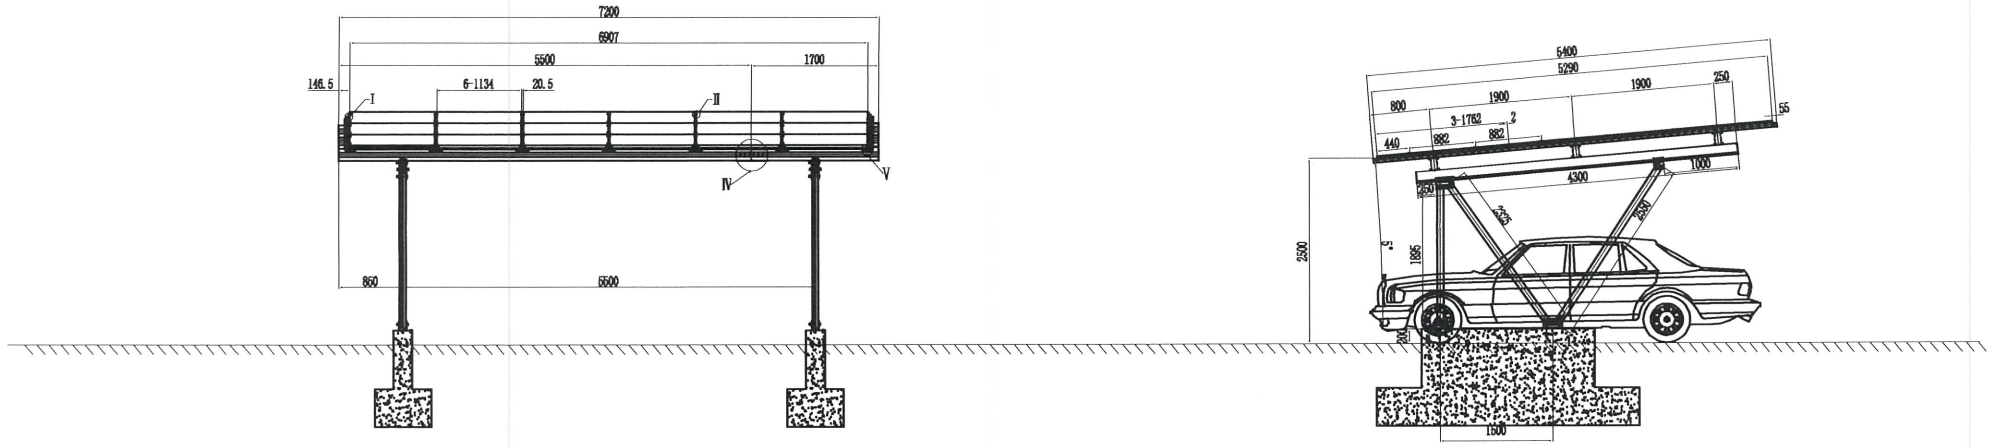

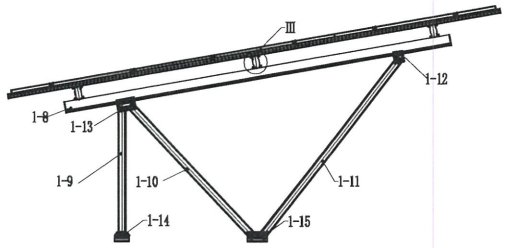

A: Location planning of anchor-plate 2:1

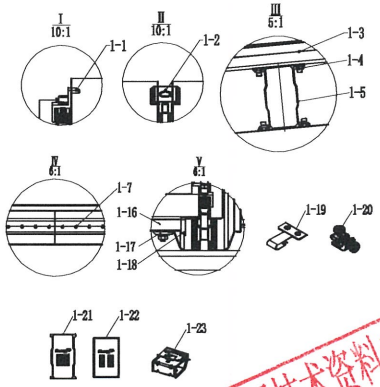

1.Tilt angle：5°
2.Module：1762x1134x30
3.Panels of one unit：3x6=18
4.Qty of unit: 50
5.Wind Speed: 34 m/s
6.Snow Load: 0.7 KN/m2
7.Span: 5500 mm
8.This design does not contain embedded fasteners

Item	BarCode/Part No.	Dwg No.	Part Name	Spec.	Material	Qty	Weight:kg	Remark
1-23	EZ-CC-PV/2		PV-exRack Capilano Cable Clip for PV Panels for holding 2 cables			18		
1-22	CAP-G/SDII/150		PV-exRack exShade II, Cap for Girder 150	96*151*17	PA6+GF20%+UV0.5%	4		
1-21	CAP-R/SDII/168		PV-exRack exShade II, Cap for Rail 168	96*169*17	PA6+GF20%+UV0.5%	6		
1-20	EZ-GL-B		PV-exRack Grounding Lug for SolarMatrix Pro B-Shape Rail			7		
1-19	GC-LSR		PV-exRack Grounding Clip for LS-Rail			36		
1-18	ER-GH/SDII/22		PV-exRack exShade II, Rubber ring for Gutter 22	22.4*24.5*8	EPDM	48		
1-17	C-SDII/50/35		PV-exRack exShade II, Corrugated Clamp	L50	AL/6005-T5	48		
1-16	GU-SDII/22/1087		PV-exRack exShade II, Gutter 22*1087	L1087	AL/6005-T5	24		
1-15	RA-SDII/280		PV-exRack exShade II, H Joint 280	L280	AL/6005-T5	2		
1-14	RA-SDII/200		PV-exRack exShade II, H Joint 240	L200	AL/6005-T5	2		
1-13	HJ-SDII/158/240		PV-exRack exShade II, H Joint 240	L240	AL/6006-T6	2		
1-12	HJ-SDII/158/130		PV-exRack exShade II, H Joint 130	L130	AL/6006-T6	2		
1-11	RT-100/90/2560		Rectangular Tube 100*90*2560	L2560	AL/6006-T5	2		
1-10	RT-100/90/2325		Rectangular Tube 100*90*2325	L2325	AL/6006-T5	2		
1-9	RT-100/90/1896		Rectangular Tube 100*90*1896	L1896	AL/6006-T5	2		
1-8	G-SDII/150/4300		PV-exRack exShade II, Girder 150*5MM	L4300	AL/6005-T5	2		
1-7	SP-SDII/R/168		PV-exRack exShade II, Splice for Rail 168	L500	AL/6005-T5	3		
1-6	R-SDII/168/1700		PV-exRack exShade II, Rail 168*1700	L1700	AL/6005-T5	3		
1-5	R-SDII/168/5500		PV-exRack exShade II, Rail 168*5500	L5500	AL/6005-T5	3		
1-4	ER-RC-T/W		PV-exRack Rail Clamp for T-Rail with W module	L50	AL/6006-T6	66		
1-3	R-SDII/60/5400		PV-exRack exShade II, Rail 60*5400mm	L5400	AL/6006-T5	7		
1-2	ER-ICII-W30/32		PV-exRack Module Inter Clamp II, for Frame Height 30-32mm with W module	L40	AL/6006-T5	30		
1-1	ER-EC-W30/OM		PV-exRack LS Module End Clamp, for Frame Height 30mm with W module	L40	AL/6006-T5	12		

工程技术资料专用章
清源科技股份有限公司

Item	Mark	Alter No.	Modify The Content	Sign	Date

	Appv'D	Chk'D	STD	Proofread	Design
Sign				许炳勇	林金鹏
Date		2023.4.25		2023.4.25	2023.4.25

REVISION	V1.0	GROUP	exShade II
Clenergy	Clenergy (Xiamen) technology co. ,ltd.		
Title	Ireland Carport 60 Kits	BarCode	
Material	Weight	Dwg No	DFG23EU51447-01LW01
Scale	Qty	共 张 第 张	View